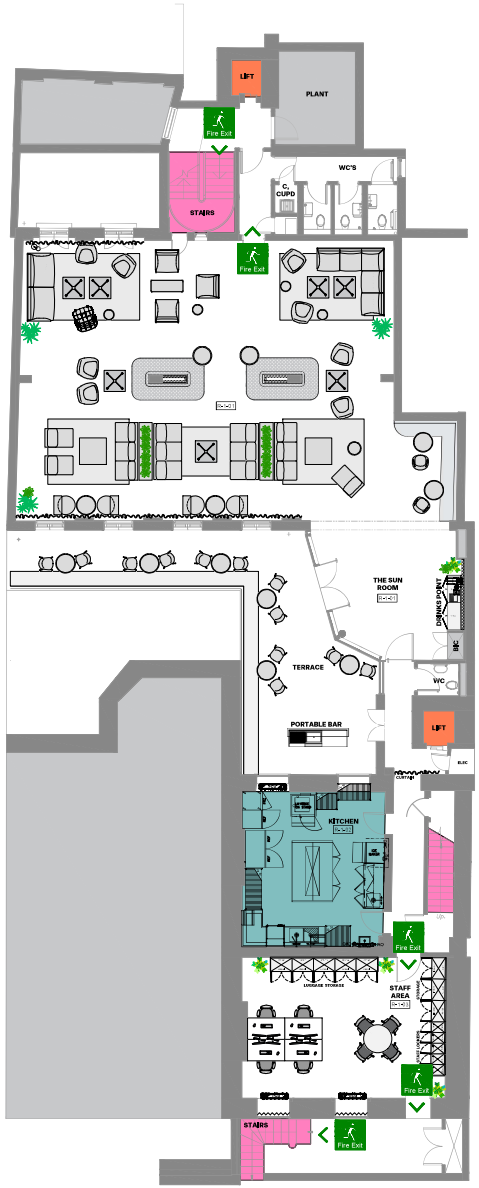

LOWER GROUND

GENERAL KEY

- DOOR REFERENCE NUMBER
- ROOM REFERENCE NUMBER
- PLY STRENGTHENING TO ALLOW FIXING OF HEAVIER ITEMS TO INCLUDE 1x LAYER OF 12.5mm PLASTERBOARD, TO BE TAPED AND JOINTED.
- NEW 200mm EDWARDIAN MDF SKIRTING (REFER TO FINISHES SCHEDULE)
- PARTITION TYPE 1
  NEW 100mm FULL HEIGHT PARTITION FROM R.A.F. TO UNDERSIDE OF SUSPENDED CEILING, TO INCLUDE 2x LAYERS OF 12.5mm PLASTERBOARD TO BOTH SIDES OF METAL STUDS, TO BE TAPED AND JOINTED, TO INCLUDE ACOUSTIC INSULATION, TO INCLUDE 100mm MDF SKIRTING. SKIRTING - SK01 (REFER TO FINISHES SCHEDULE)
- PARTITION TYPE 2
  NEW 75mm FULL HEIGHT PARTITION FROM R.A.F. TO UNDERSIDE OF SUSPENDED CEILING, TO INCLUDE 2x LAYERS OF 12.5mm PLASTERBOARD TO OUTER SIDE OF METAL STUDS AND 1x LAYERS OF 12.5mm PLASTERBOARD TO INNER SIDE OF METAL STUDS, TO BE TAPED AND JOINTED, TO INCLUDE 100mm MDF SKIRTING. SKIRTING - SK01 (REFER TO FINISHES SCHEDULE)
- PARTITION TYPE 3
  NEW 100mm PARTITION FROM FLOOR SLAB TO UNDERSIDE OF STRUCTURAL SOFFIT, TO INCLUDE 2x LAYERS OF 12.5mm SOUNDBLOC PLASTERBOARD TO BOTH SIDES OF METAL STUDS, TO BE TAPED AND JOINTED, TO INCLUDE ACOUSTIC INSULATION, TO INCLUDE 100mm MDF SKIRTING. SKIRTING - SK01 (REFER TO FINISHES SCHEDULE)
- NEW SOLID DOOR (REFER DOOR SCHEDULE)

NOTES

THIRDWAY INTERIORS DO NOT ACCEPT LIABILITY FOR ANY ERRORS AND OMISSIONS ARISING FROM THE PREPARATION OF BASE BUILD DRAWINGS WHICH ARE DERIVED FROM ORIGINAL MATERIAL PROVIDED BY OTHERS.

ALL DISCREPANCIES ARE TO BE REPORTED TO THIRDWAY INTERIORS.

GRID LINES ARE FOR REFERENCE PURPOSES ONLY.

ALL DIMENSIONS TO BE VERIFIED BY CONTRACTOR ON SITE PRIOR TO ANY WORKS COMMENCING.

DO NOT SCALE FROM THIS DRAWING.

THIS DOCUMENT IS THE PROPERTY OF THIRDWAY INTERIORS. COPYRIGHT IS RESERVED BY THEM, AND THE DRAWING IS ISSUED ON THE CONDITION THAT IT IS NOT COPIED, REPRODUCED OR RETAINED BY, NOR DISCLOSED TO ANY UNAUTHORISED PERSON, EITHER WHOLLY OR IN PART, WITHOUT THE CONSENT IN WRITING FROM THIRDWAY INTERIORS.

© THIRDWAY INTERIORS

KEY TO SITE LOGISTICS

Some symbols shown may not appear in drawing, and may not be to scale. Drawing must be printed in colour.

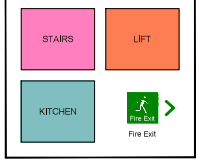

STATUS

- [ ] Approval / Comment
- [ ] Information Only
- [ ] Building Control
- [ ] Contract
- [x] Construction
- [ ] As-Built

REVISION DETAIL

REV	DETAIL	BY	DATE
C1	FIRST CONSTRUCTION ISSUE	DS	19.05.22

CLIENT

CHIEF

PROJECT ADDRESS

22 BEDFORD SQUARE
LONDON
WC1B 3HH
-
-

DRAWING TITLE

LOWER GROUND
GENERAL ARRANGEMENT LOGISTICS

DWG NO:	39336-LG-GA-LOG
REVISION:	C1
SCALE @A1:	1:100 @ A3: 1:200
DATE:	11.05.22
DRAWN BY:	DS
CHECKED BY:	DS

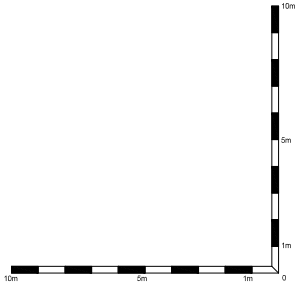

THIRDWAY

C:\Users\devonne.simpson\Box\01. All TW Client Projects\CHIEF - WEST END - 39336\03. Design CAD\Construction Drawings\03_CONSTRUCTION\TW-39336-LG_CONSTRUCTION.dwg