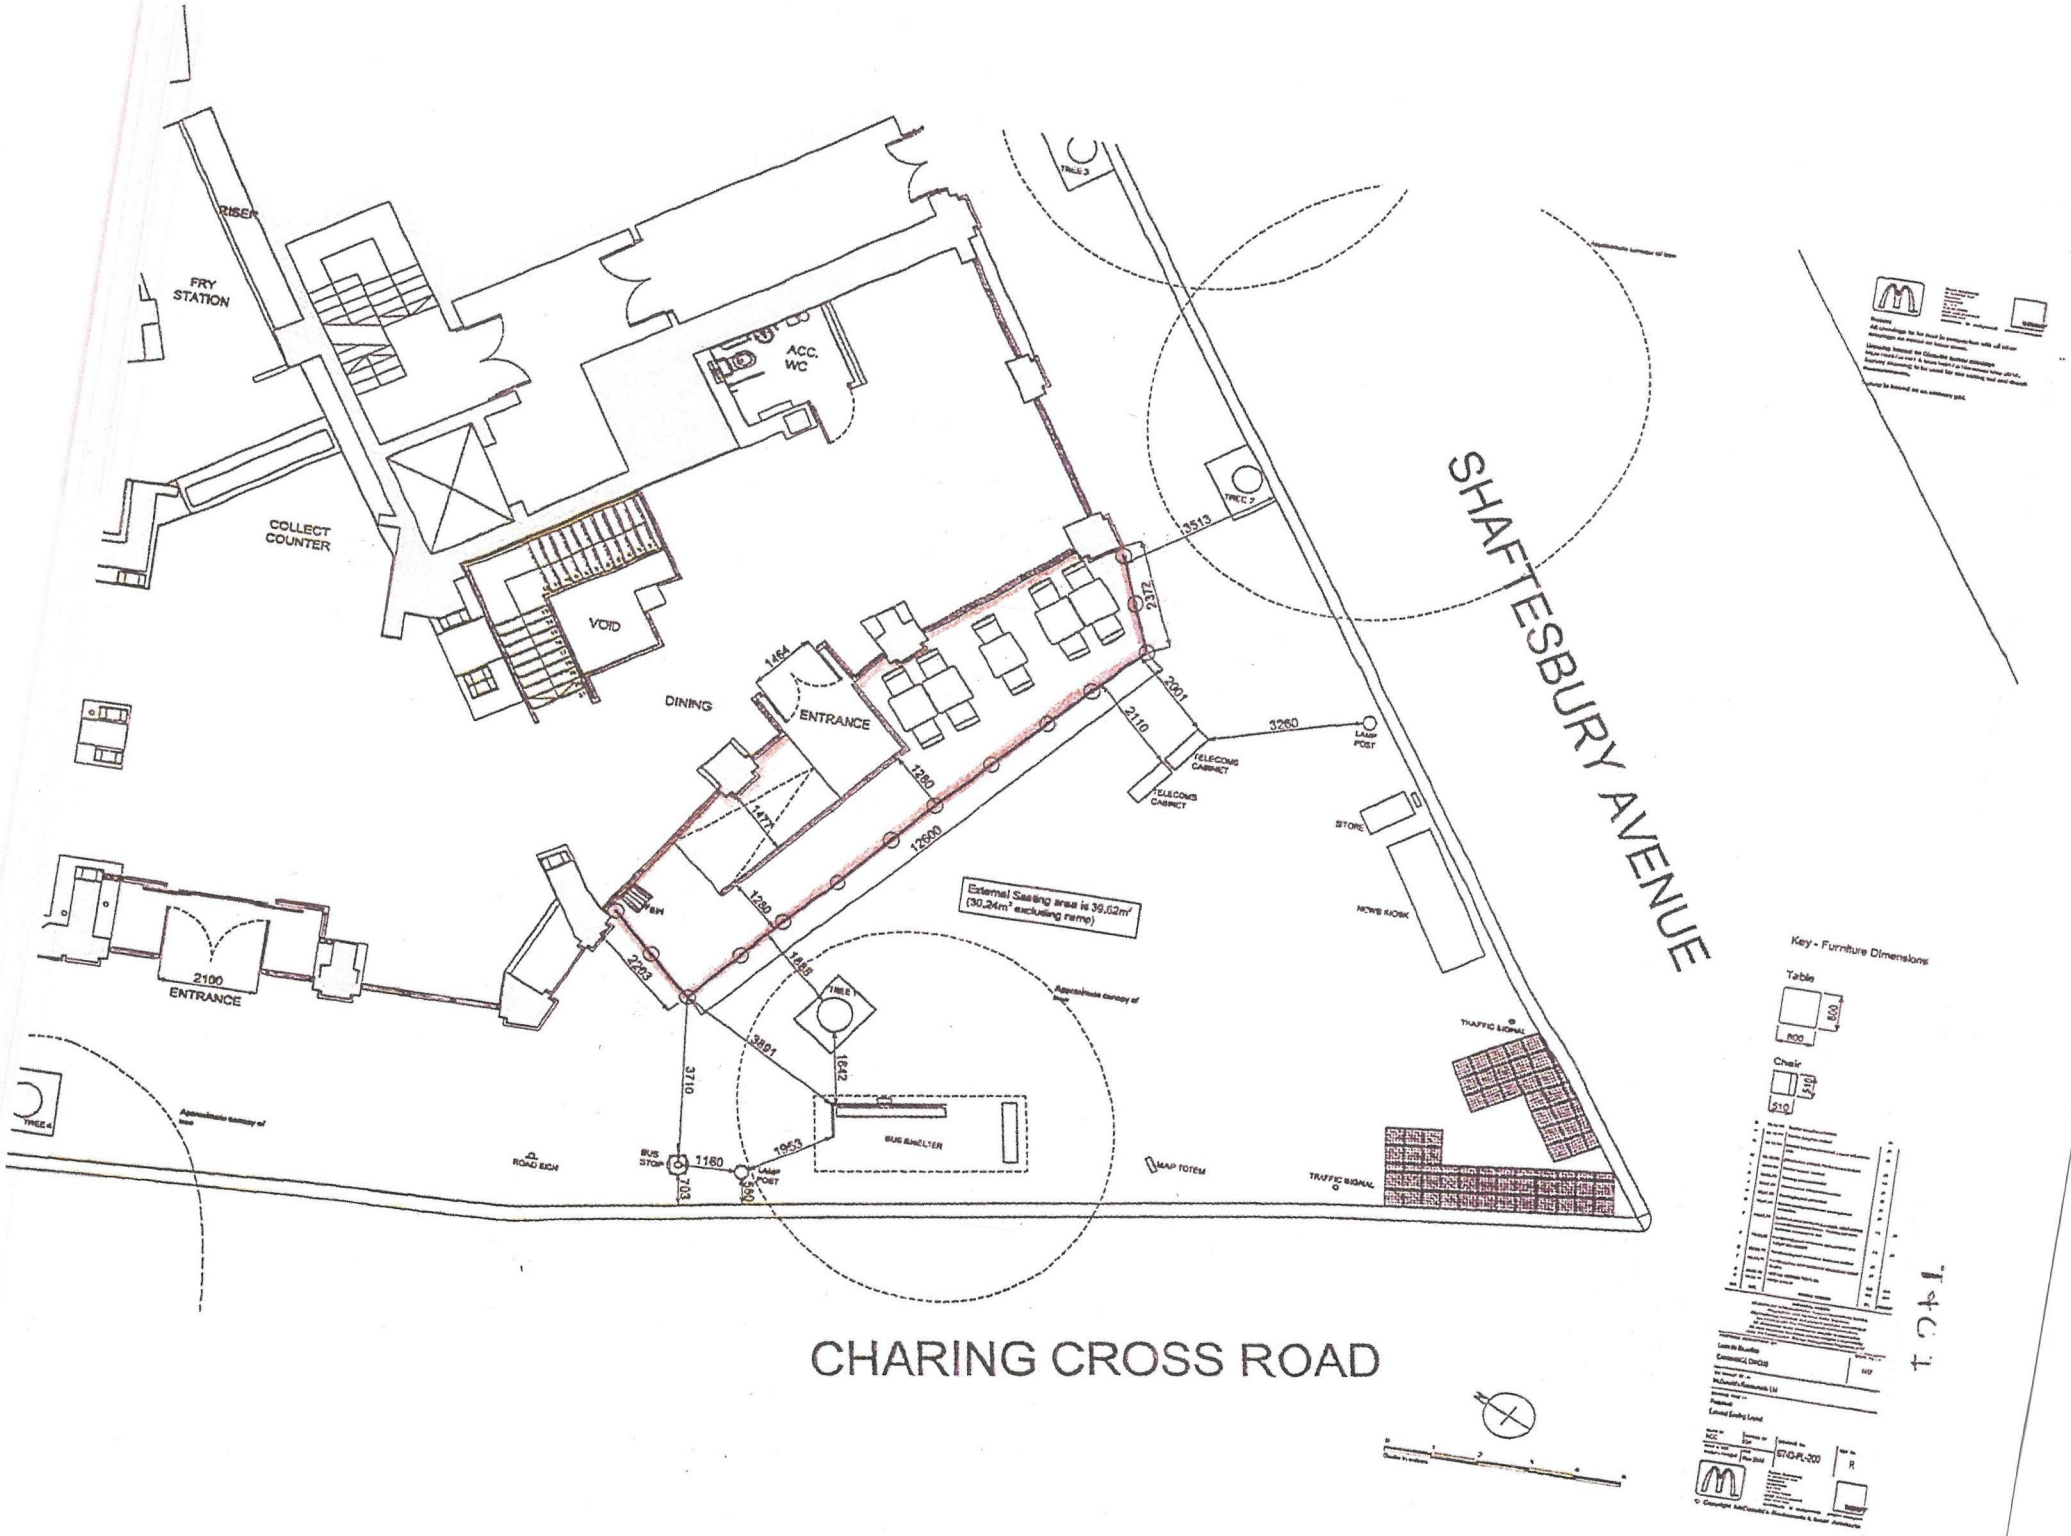

RISER
FRY STATION
ACC. WC
COLLECT COUNTER
VOID
DINING
ENTRANCE
1464
1477
1280
12600
1280
1888
2203
3891
1642
3710
1953
1160
703
580
2100
ENTRANCE
TREE 1
TREE 2
TREE 3
TREE 4
3513
2372
2001
2110
3260
LAMP POST
TELECOMS CABINET
TELECOMS CABINET
STORE
NEWS KIOSK
External Seating area is 39.62m²
(30.24m² excluding ramp)
Approximate canopy of tree
Approximate canopy of tree
BUS STOP
LAMP POST
BUS SHELTER
ROAD EICH
MAP TOTEM
TRAFFIC SIGNAL
TRAFFIC SIGNAL
SHAFTESBURY AVENUE
CHARING CROSS ROAD
Key - Furniture Dimensions
Table
800
800
Chair
510
510
6743-PL-200
R