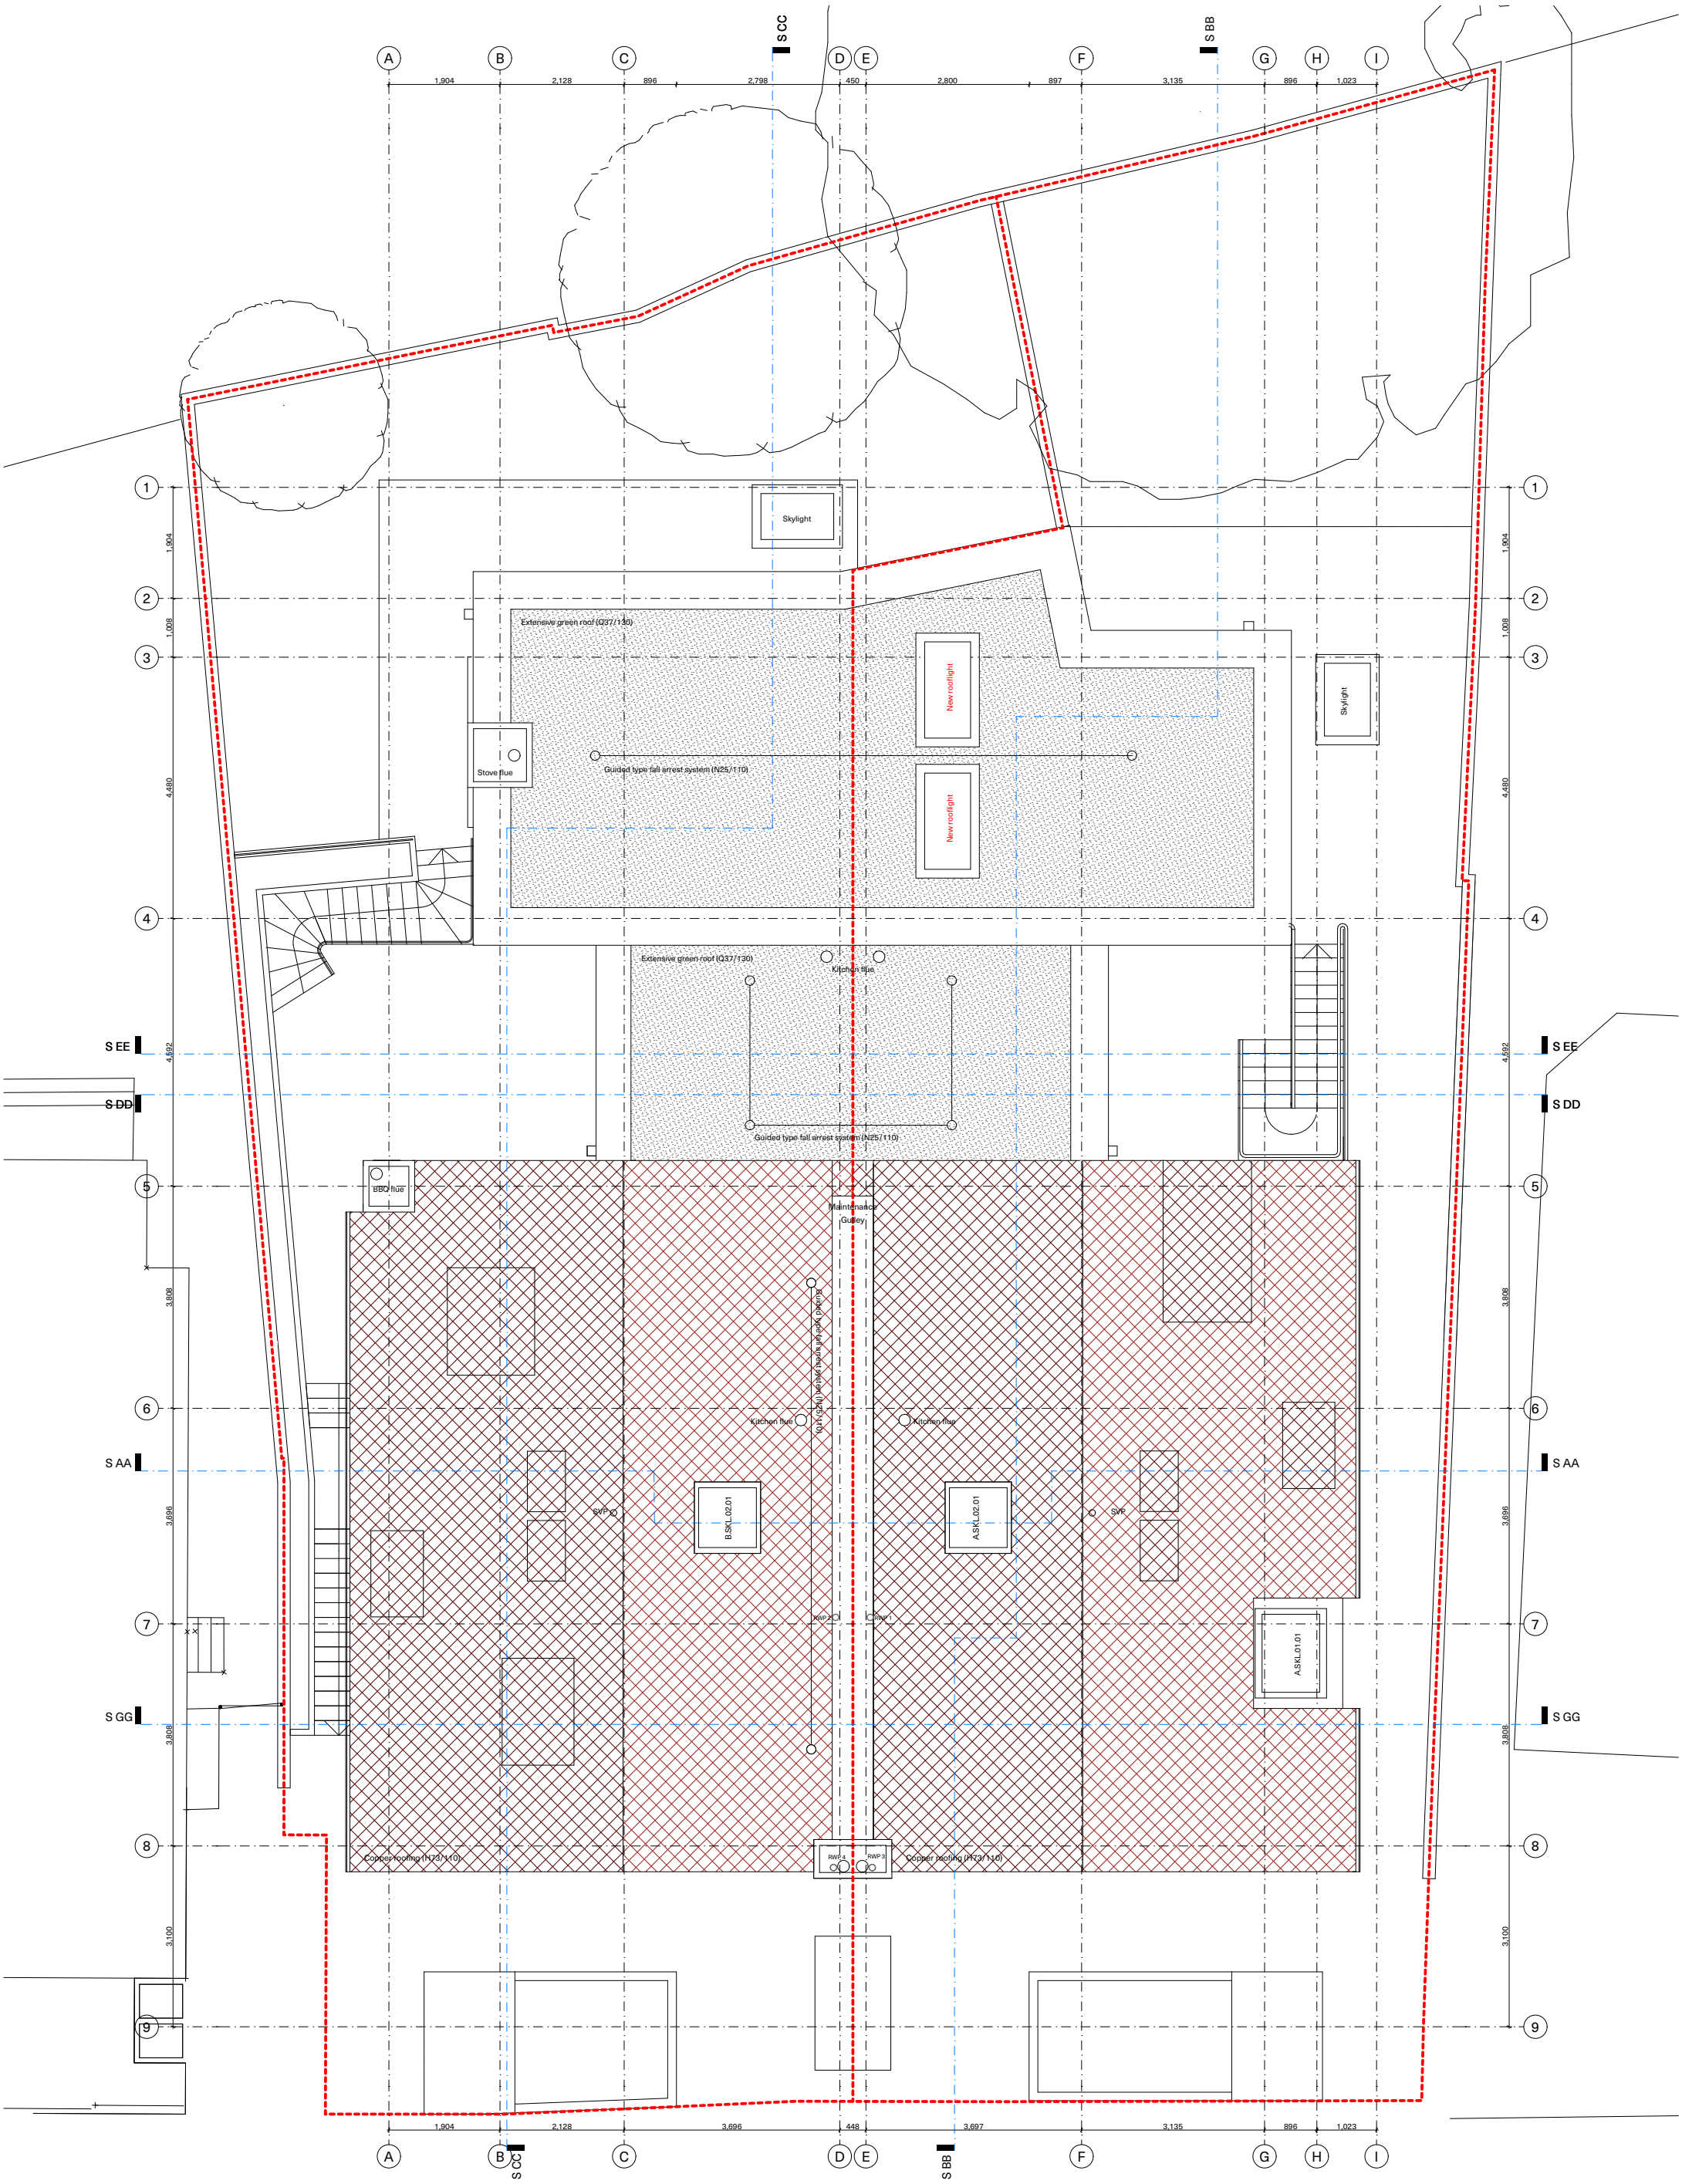

Do not scale from this drawing. Verify all dimensions on site. Drawing should be read in conjunction with Information from all other design consultants and contractors. All drawings in digital format are for reference only, paper copies are avaliable on request.

Ownership boundary

Rev	Issued For:	Drawn by:	Date:
21	Construction	AKA	22/11/22

0m 1m 2m 3m

ADAM KHAN ARCHITECTS
45 Vyner Street, London E2 9DQ
020 7403 9897 www.adamkhan.co.uk

Client	Project	Drawing Title
Gausen, De Botton	060_Glenilla Road	Roof plan
Location	**Scale**	**Drawing Number**
Belsize Park, Camden	1:100 @ A3 / 1:50 @ A1	060_L104_Rev 21