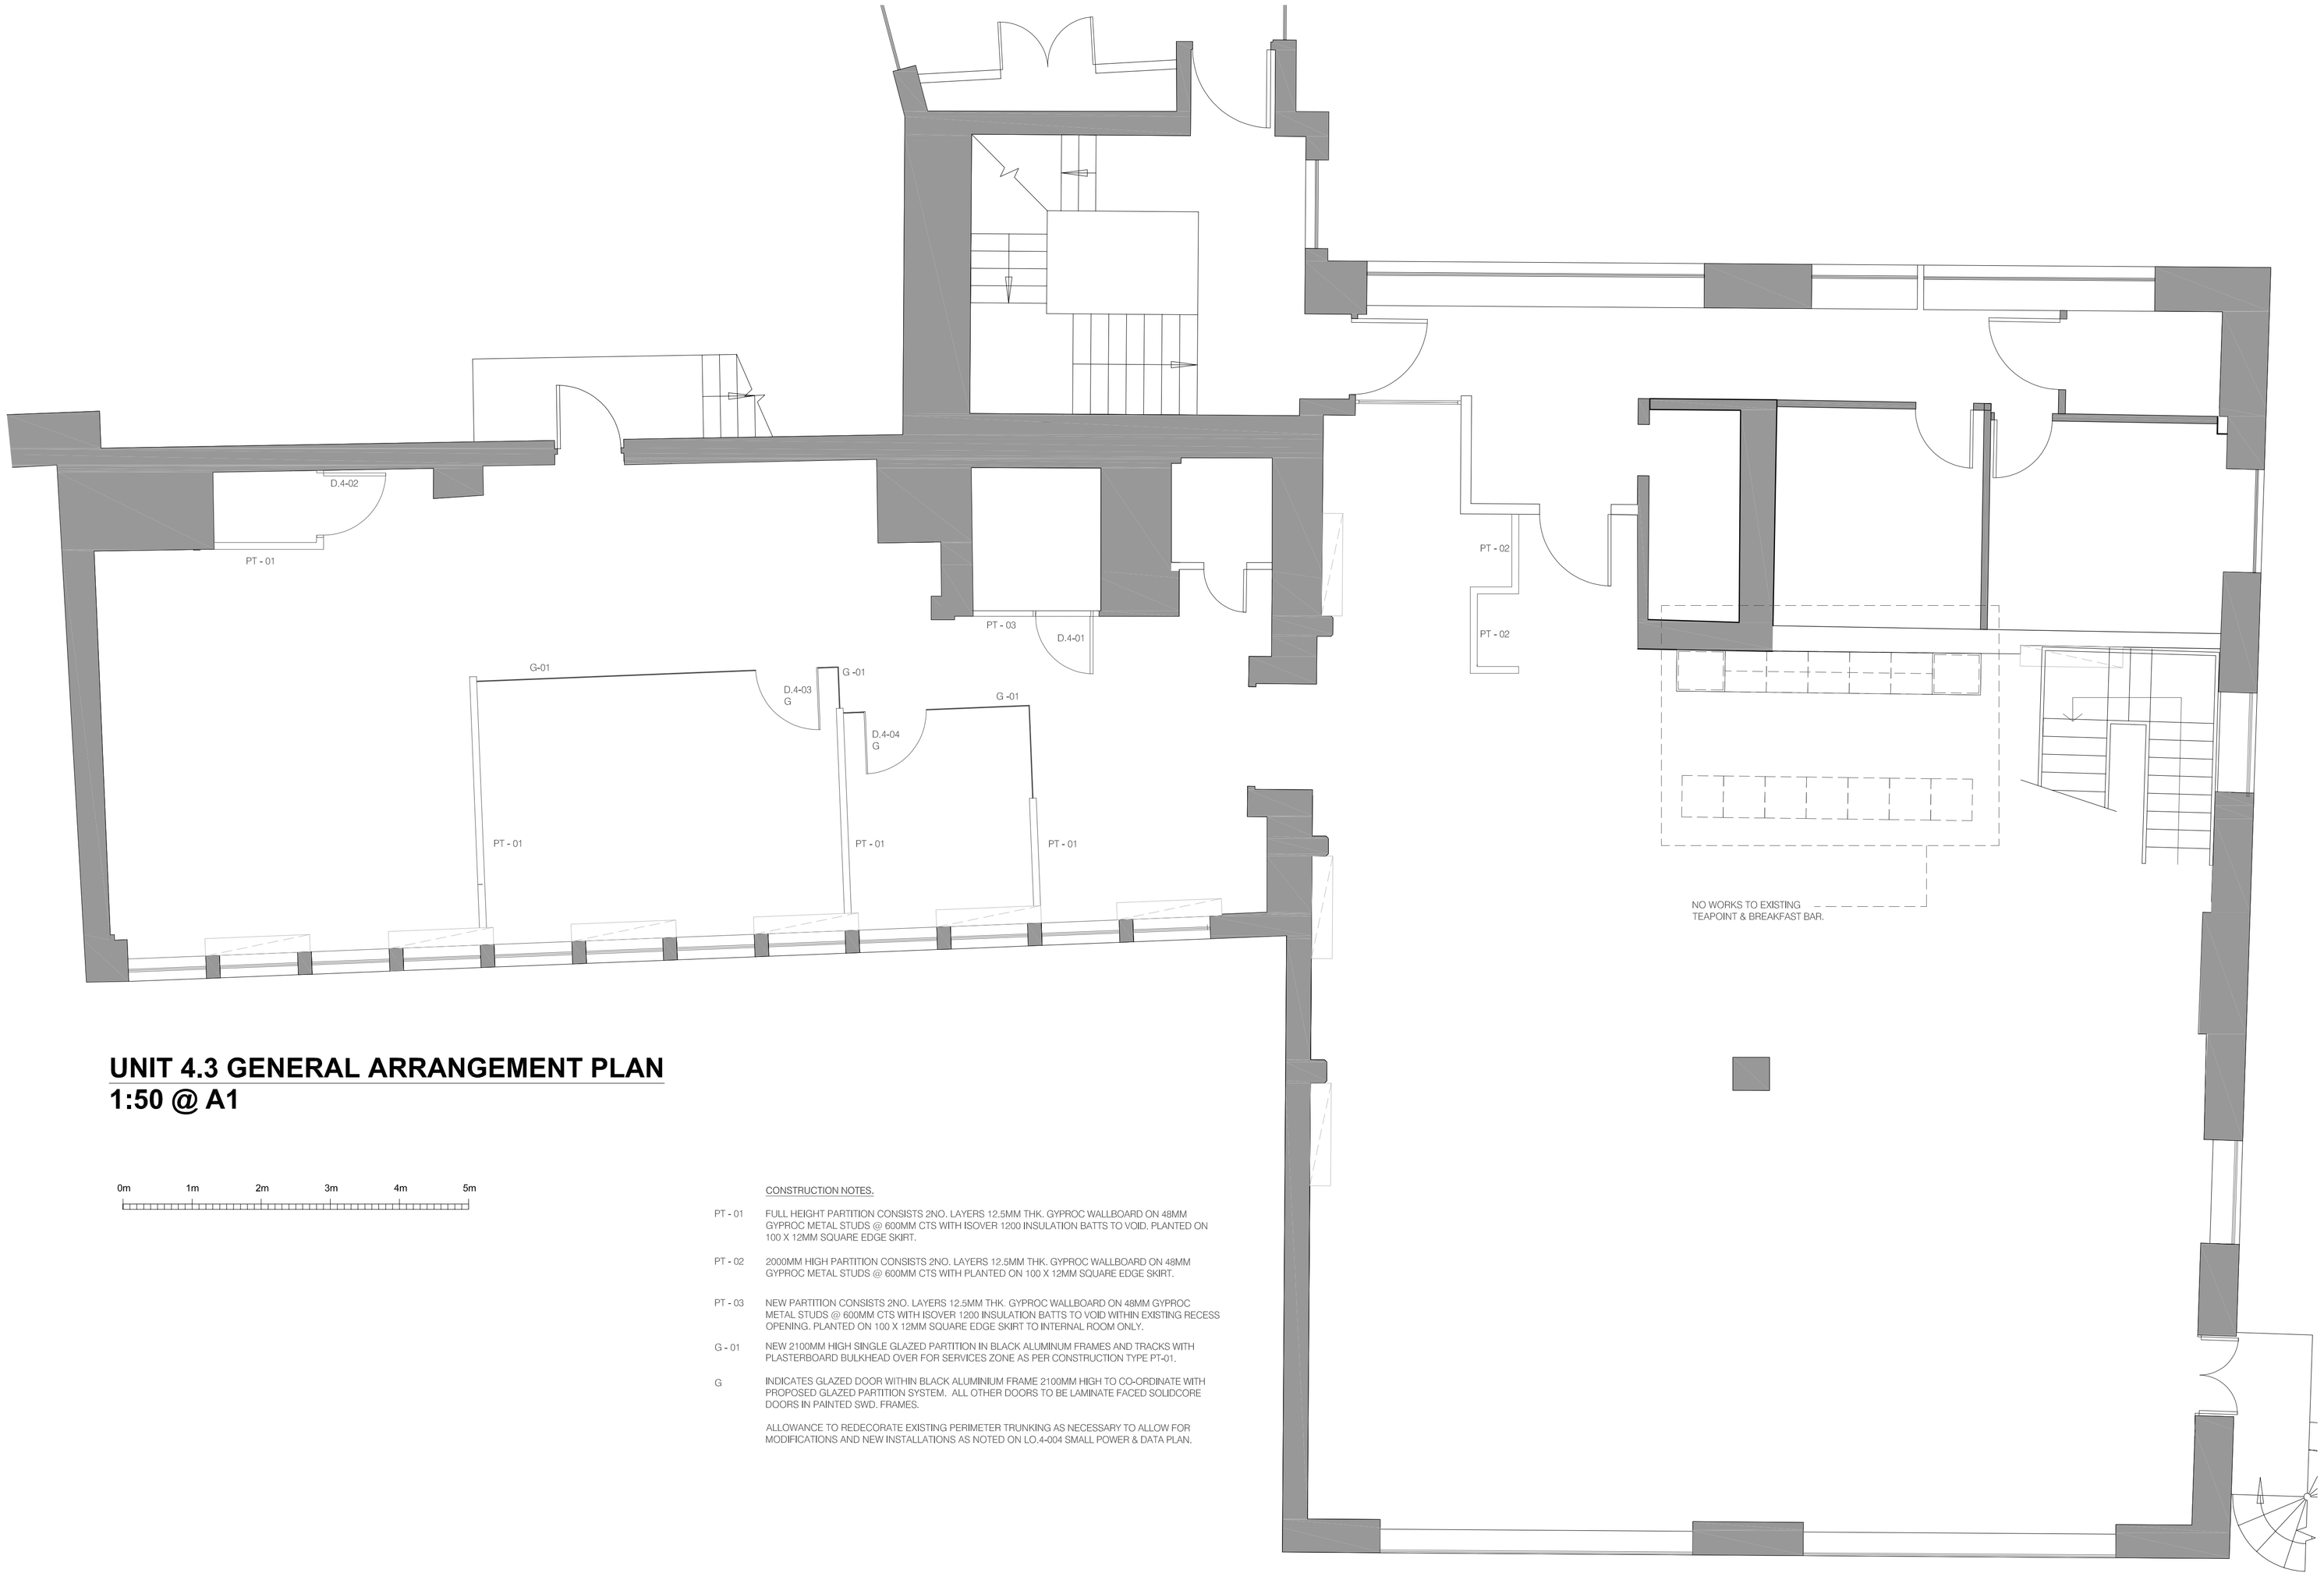

UNIT 4.3 GENERAL ARRANGEMENT PLAN
1:50 @ A1

0m 1m 2m 3m 4m 5m

CONSTRUCTION NOTES.

PT - 01	FULL HEIGHT PARTITION CONSISTS 2NO. LAYERS 12.5MM THK. GYPROC WALLBOARD ON 48MM GYPROC METAL STUDS @ 600MM CTS WITH ISOVER 1200 INSULATION BATTS TO VOID. PLANTED ON 100 X 12MM SQUARE EDGE SKIRT.
PT - 02	2000MM HIGH PARTITION CONSISTS 2NO. LAYERS 12.5MM THK. GYPROC WALLBOARD ON 48MM GYPROC METAL STUDS @ 600MM CTS WITH PLANTED ON 100 X 12MM SQUARE EDGE SKIRT.
PT - 03	NEW PARTITION CONSISTS 2NO. LAYERS 12.5MM THK. GYPROC WALLBOARD ON 48MM GYPROC METAL STUDS @ 600MM CTS WITH ISOVER 1200 INSULATION BATTS TO VOID WITHIN EXISTING RECESS OPENING. PLANTED ON 100 X 12MM SQUARE EDGE SKIRT TO INTERNAL ROOM ONLY.
G - 01	NEW 2100MM HIGH SINGLE GLAZED PARTITION IN BLACK ALUMINUM FRAMES AND TRACKS WITH PLASTERBOARD BULKHEAD OVER FOR SERVICES ZONE AS PER CONSTRUCTION TYPE PT-01.
G	INDICATES GLAZED DOOR WITHIN BLACK ALUMINIUM FRAME 2100MM HIGH TO CO-ORDINATE WITH PROPOSED GLAZED PARTITION SYSTEM. ALL OTHER DOORS TO BE LAMINATE FACED SOLIDCORE DOORS IN PAINTED SWD. FRAMES.

ALLOWANCE TO REDECORATE EXISTING PERIMETER TRUNKING AS NECESSARY TO ALLOW FOR MODIFICATIONS AND NEW INSTALLATIONS AS NOTED ON LO.4-004 SMALL POWER & DATA PLAN.

Note:

Do not scale from this drawing. All dimensions to be checked on site.

This drawing is protected under Copyright and cannot be reproduced or copied without permission.

Revisions

A	Initial issue	am	6.1.23

Stabb
Office Design | Office Fit Out

Stabb Limited,
10 Northington Street
London WC1N 2JG.

t: +44 (0)20 7952 1500

Client
Bordeaux Index

Project
Unit 4.2
Heals Building London

Drawing
General Arrangement Plan

Scale	Date		
1:50 @ A1	Nov 2022		
Project no.	Status	Dwg no.	Rev
S4918	LO	4-005	A

Size = A1