ANNOTATED COPY (APPROVED) FOR USE BY CAMDEN FOR THEIR REFERENCE)

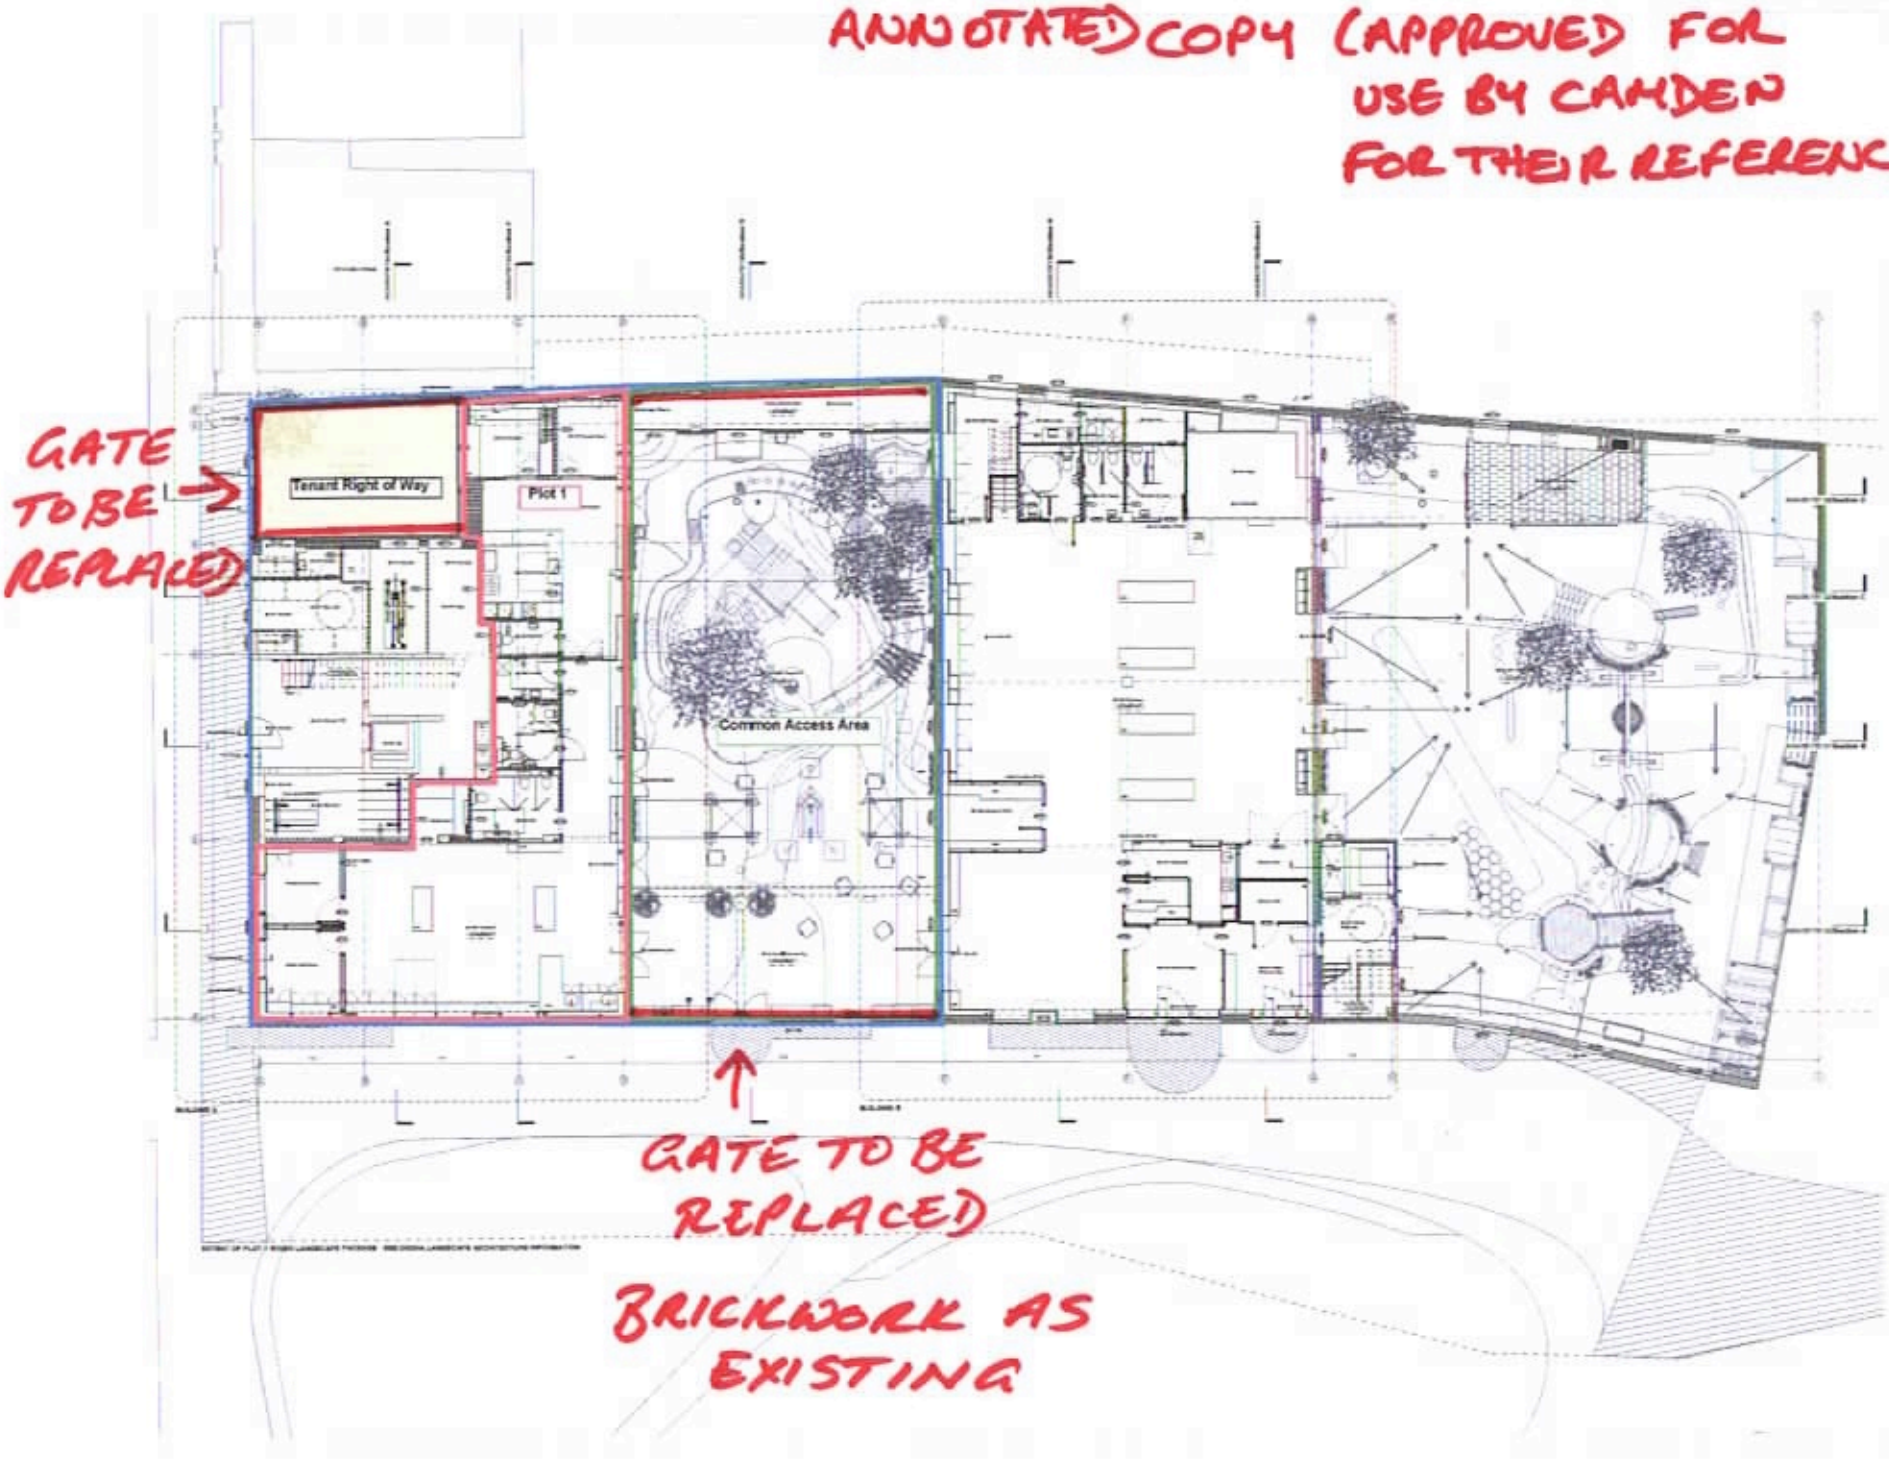

Do not scale from this drawing. Verify all dimensions on site. Drawing should be read in conjunction with information from all other design consultants and contractors. All drawings in digital format are for reference only, paper copies are available on request.

FOR TENDER
PLANNING ONLY

T1 Tender issue

Somers Town Community Facilities
Client: London Borough of Camden
Title: Ground Floor Plan
Scale: 1:100 @ A1
Date: 10-09-2018

AKA / 057 / 6101

Adam Khan Architects
45 Vyner Street
London E2 9DQ
020 7403 9697
www.adamkhan.co.uk