


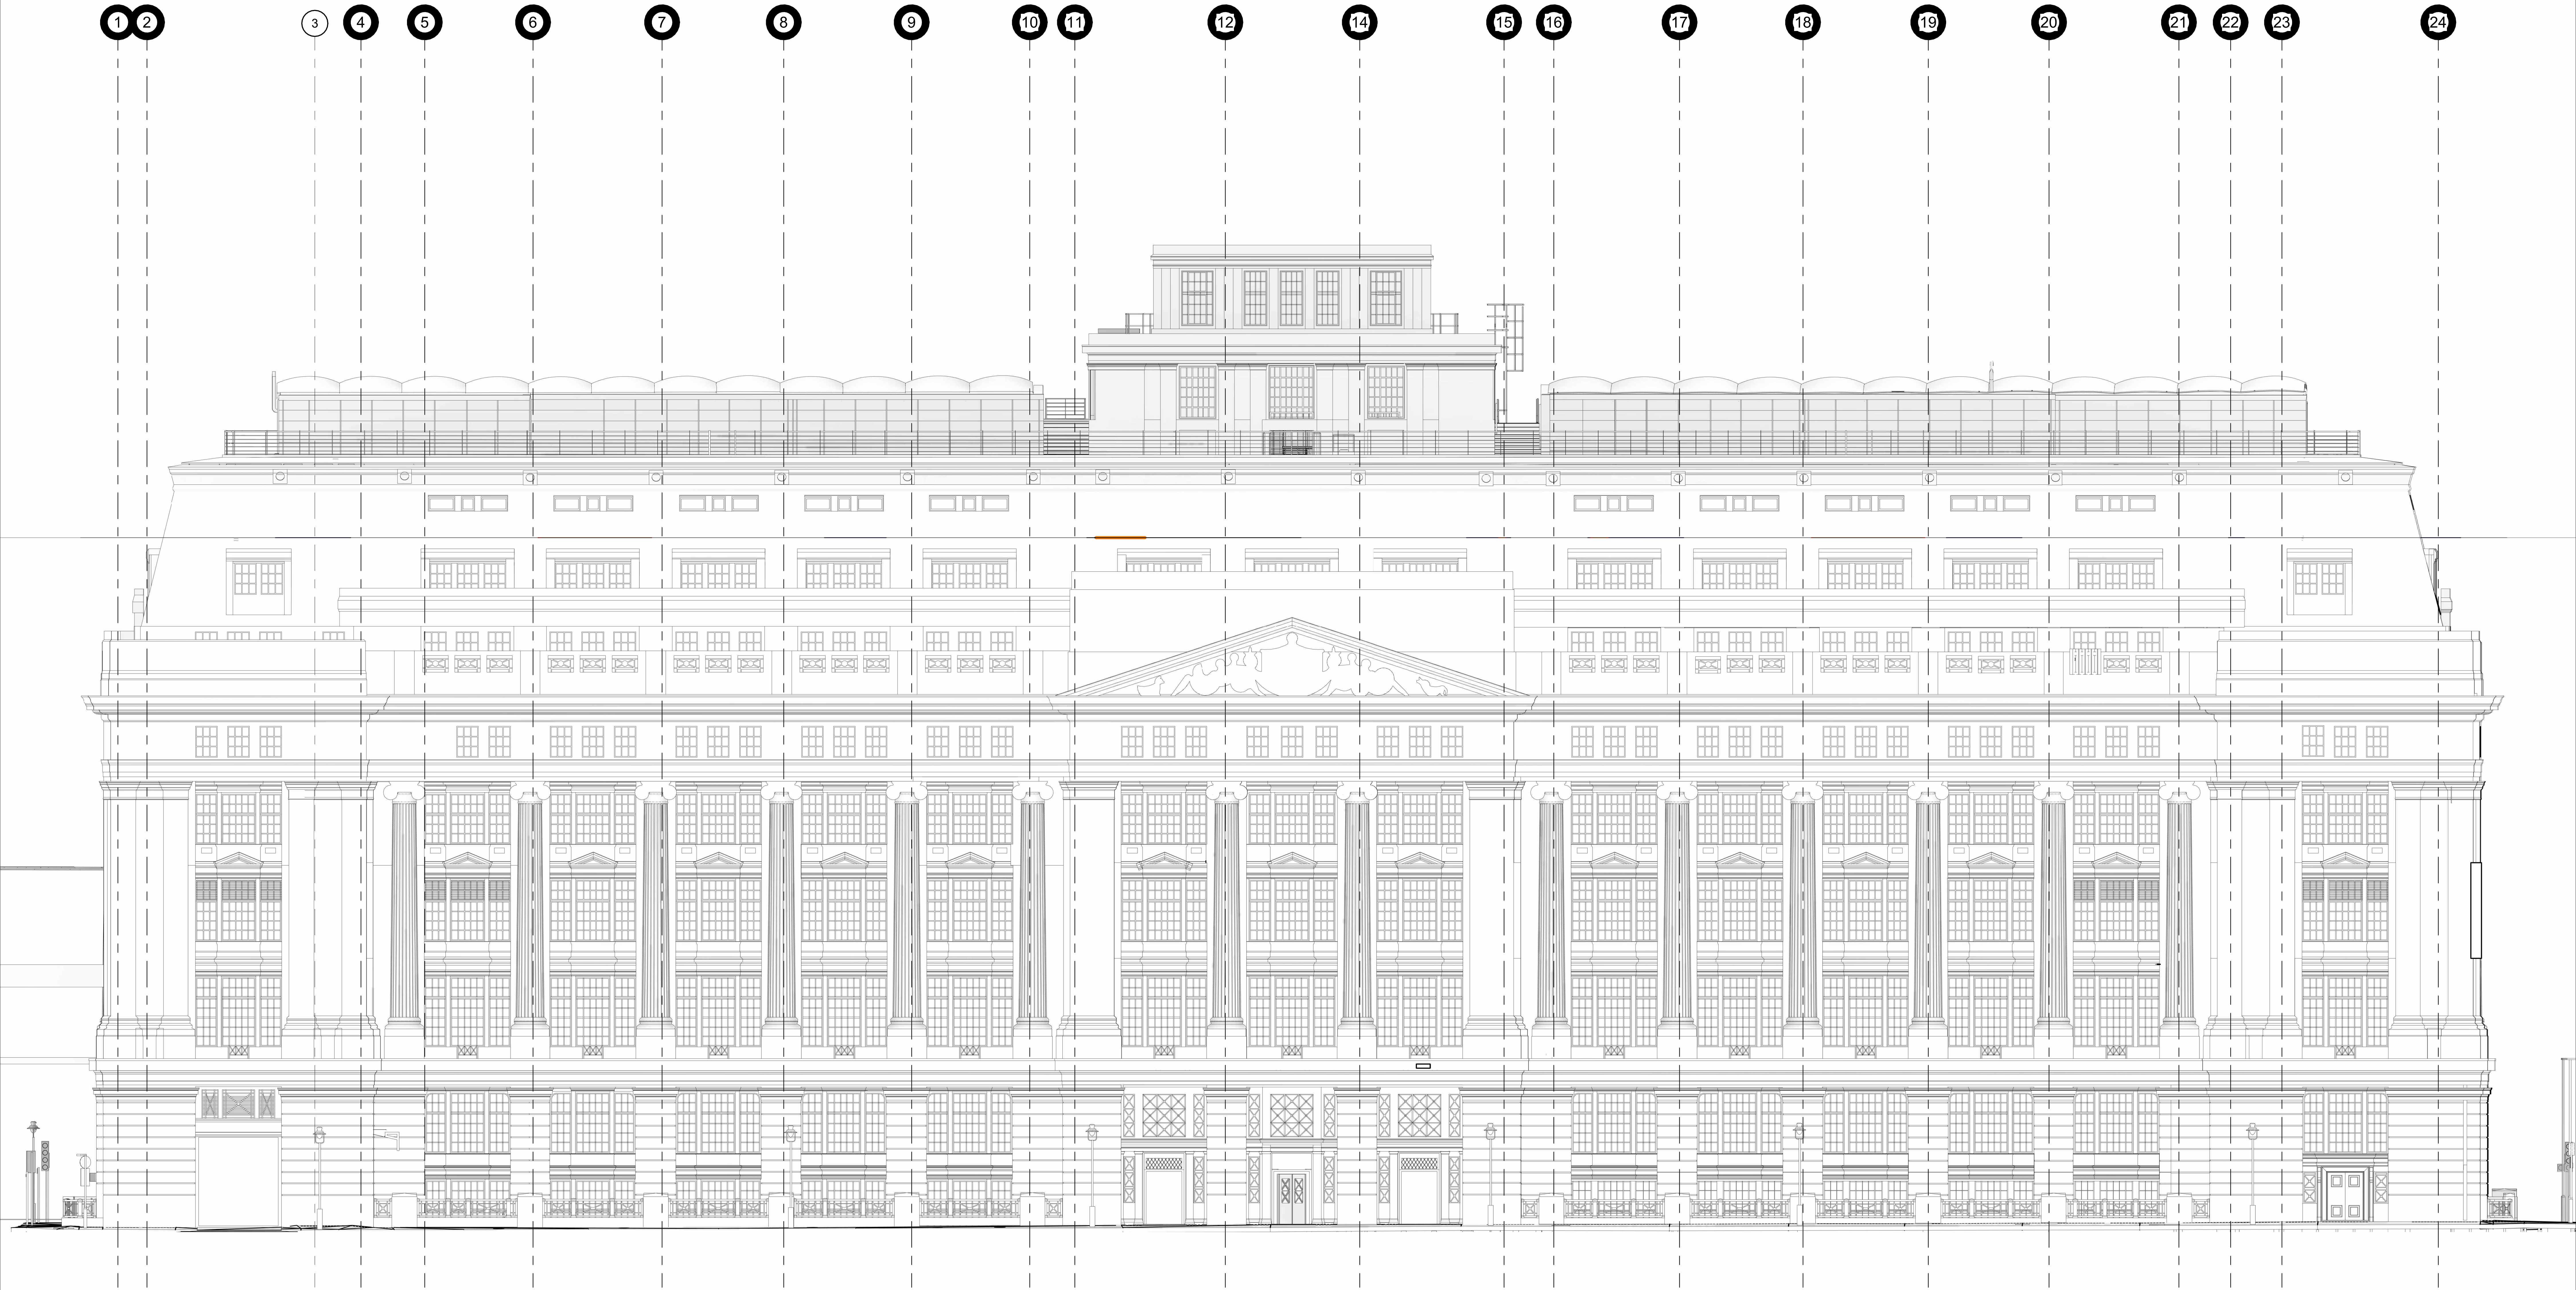

1 0260-Existing - Elevation Bloomsbury Square @A3
1 : 100